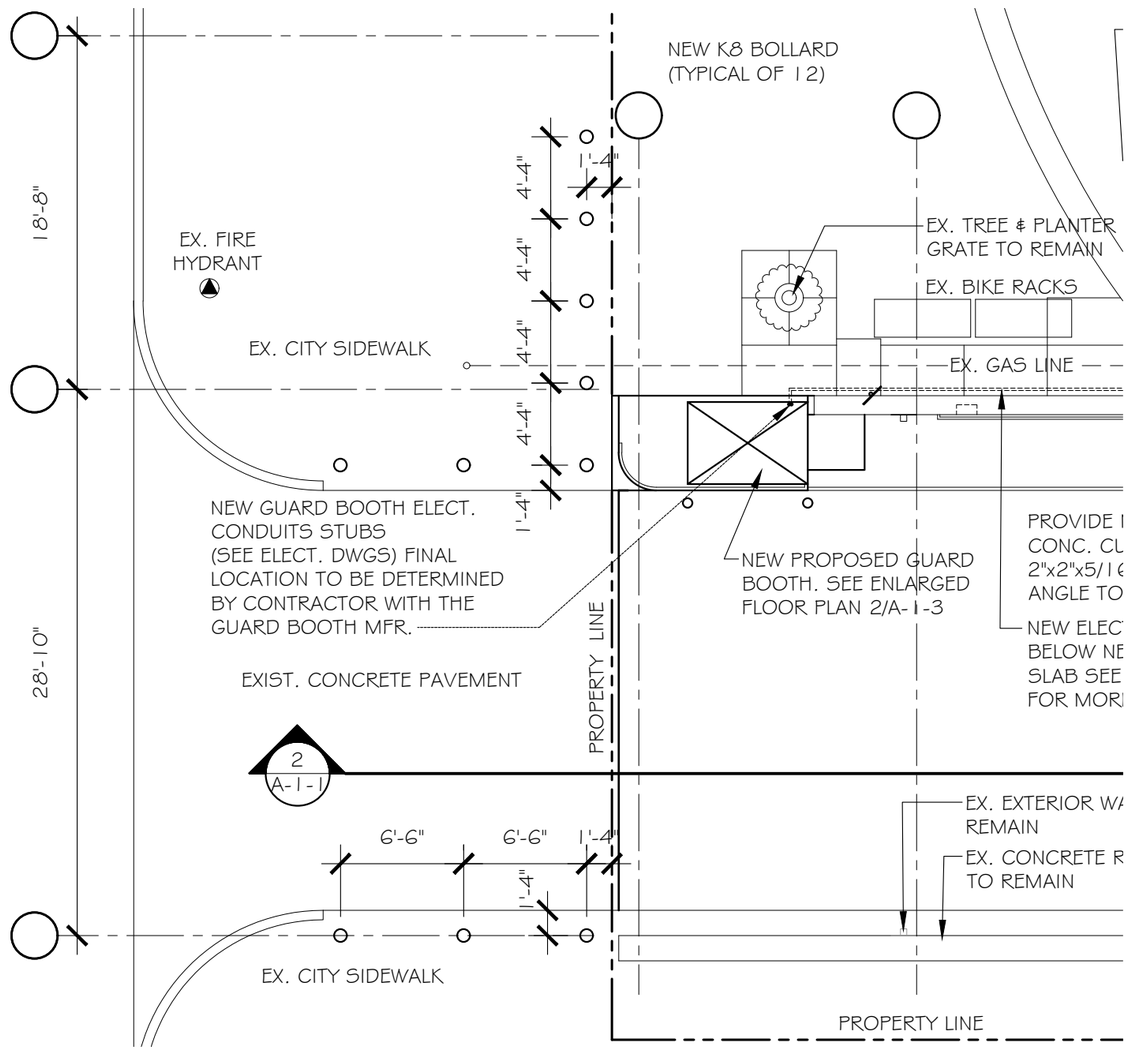

1 / A-1-3 NEW RAMP PLAZA / STREET PLAN

SCALE: 1/8" = 1'-0"

NO.	REVISION	DATE

REEDER ARCHITECTS, INC.

959 WEST MARKET STREET AKRON, OH 44313

GENERAL SERVICES ADMINISTRATION

230 SOUTH DEARBORN ST. CHICAGO, IL 60604-1503

GRAPHIC SCALE: SCALE: SEE SHEET

BUILDING	NAME	A.J. CELEBREZZE FEDERAL BLDG.	
	ADDRESS	STREET 1240 E. NINTH STREET	
		CITY CLEVELAND,	STATE OHIO 44199
	BLDG. NUMBER	OH0192ZZ	
PROJECT	DESCRIPTION	GUARD BOOTH INFRASTRUCTURE PROJECT	
	PROJ. NUMBER	ROH11047	
	GSA PM	TIM PETRY	
	SUBMISSION	PROPOSED BOLLARD LOCATIONS	
DRAWING	DRAWN BY	JDJ	CKD. BY BSR
	DATE	25 JAN 2019	SCALE AS NOTED
	TITLE	NEW RAMP & GUARD BOOTH ENLARGED PLAN	
	TYPE	ARCHITECTURAL	
	NUMBER	A	1 3
		DISCIPLINE	SHEET TYPE SEQUENCE
		SHEET 4 OF 11	