CITY OF CLEVELAND
Mayor Justin M. Bibb

FILE NO. 993-2025-A

EUCLID BEACH CONNECTOR

CLARITY ON HOW & WHERE ACCESS WILL OCCUR

CUYAHOGA COUNTY LAKEFRONT PUBLIC ACCESS PLAN: IMPLEMENTATION STAGE

Proposed Easement and Lease Areas
Euclid Beach Connector

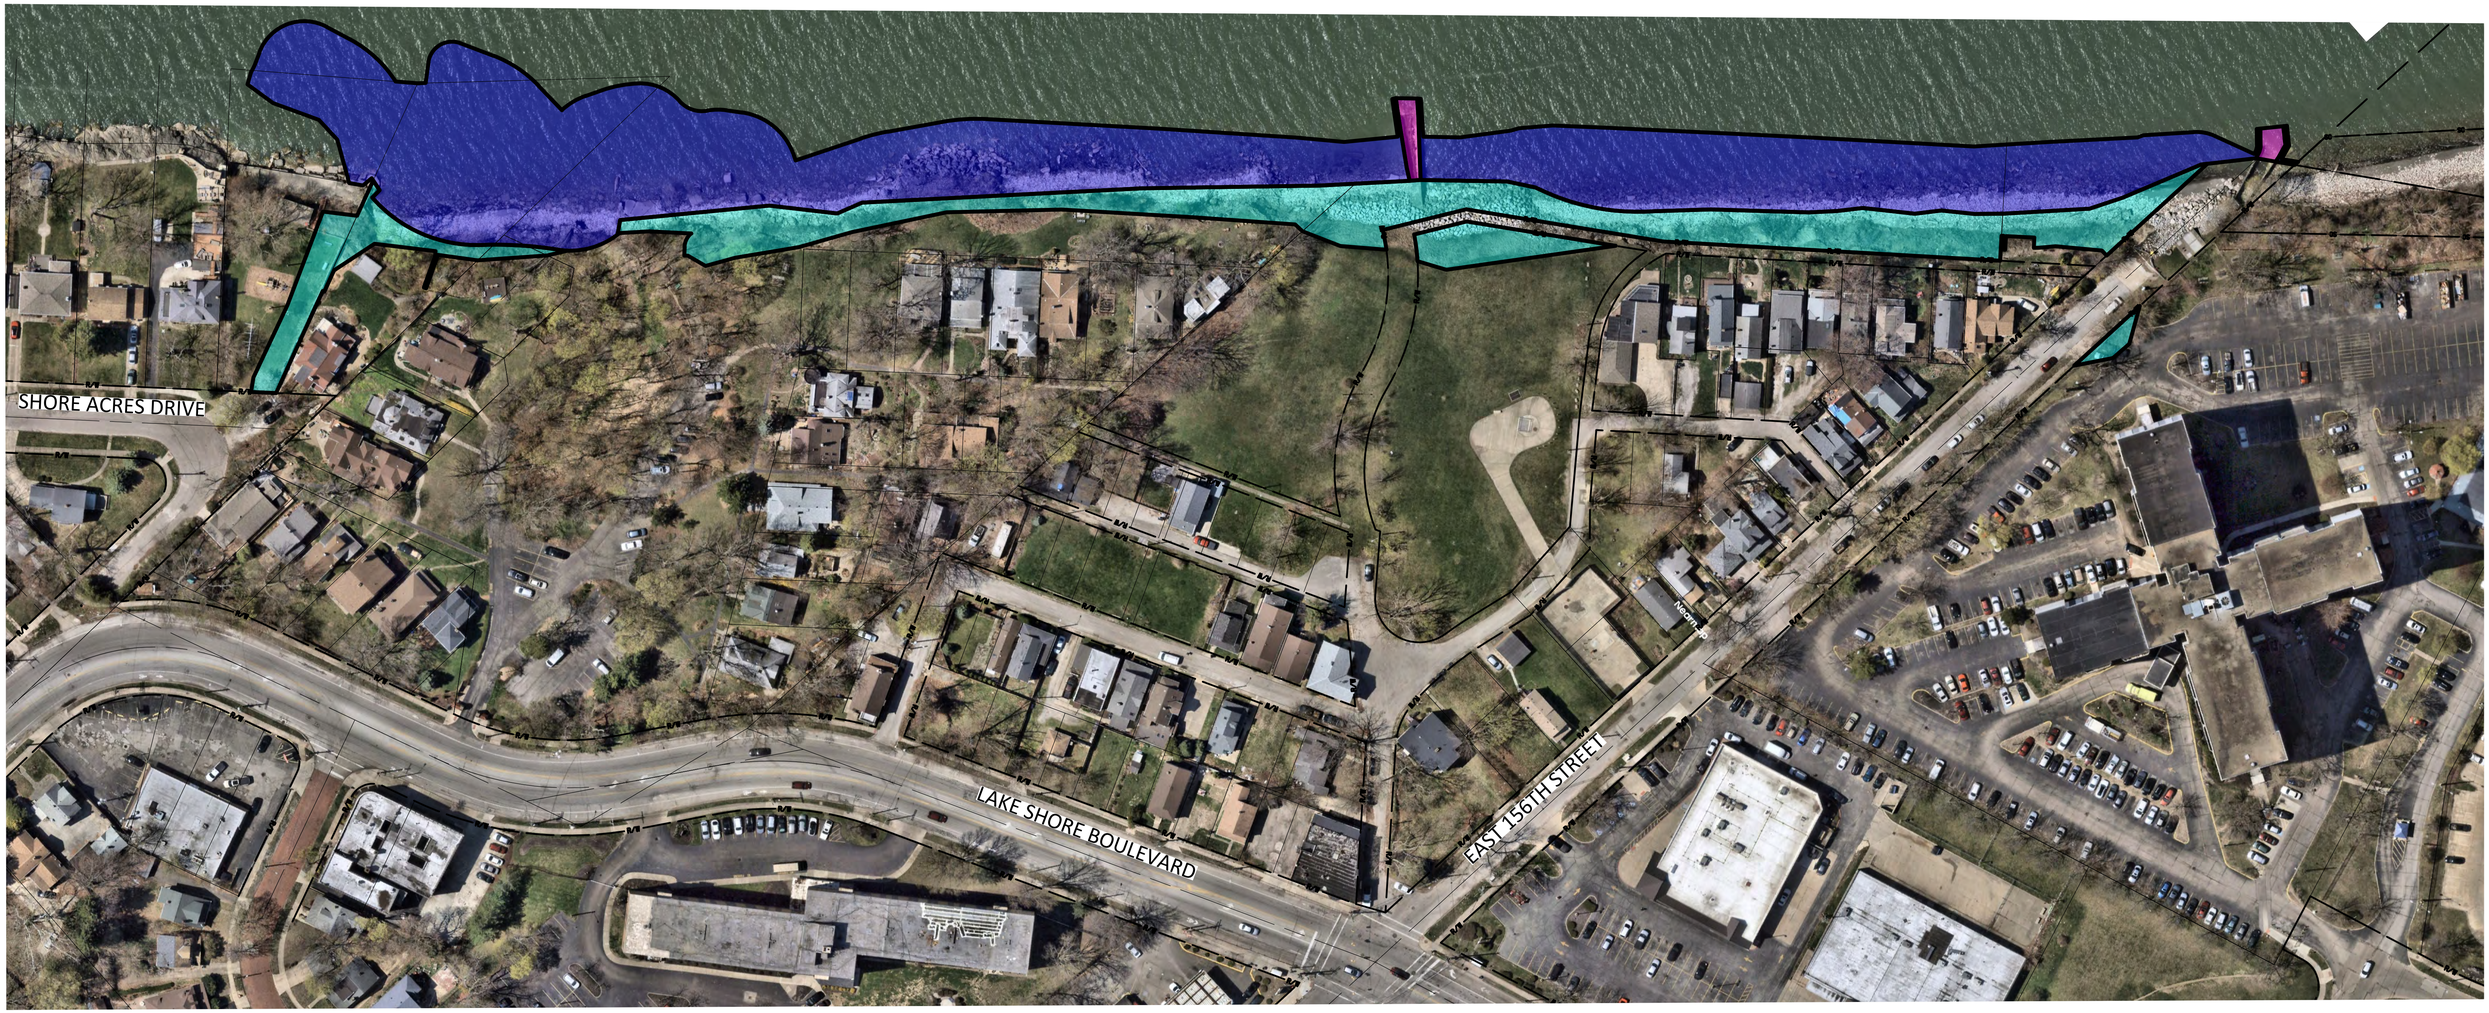

Trail Easements (To: The City of Cleveland)

Submerged Lands Lease (To: The City of Cleveland)

Submerged Lands Lease (To: NEORSD)

GRAPHIC SCALE

60 0 30 60 120

(IN FEET)

1 inch = 60 ft.

CHAGRIN VALLEY ENGINEERING, LTD.
Creative Engineers. Intelligent Solutions.
22999 Forbes Road, Suite B Cleveland, Ohio 44146-5667
Phone • 440.439.1999 Fax • 440.439.1969 www.cvelimited.com